


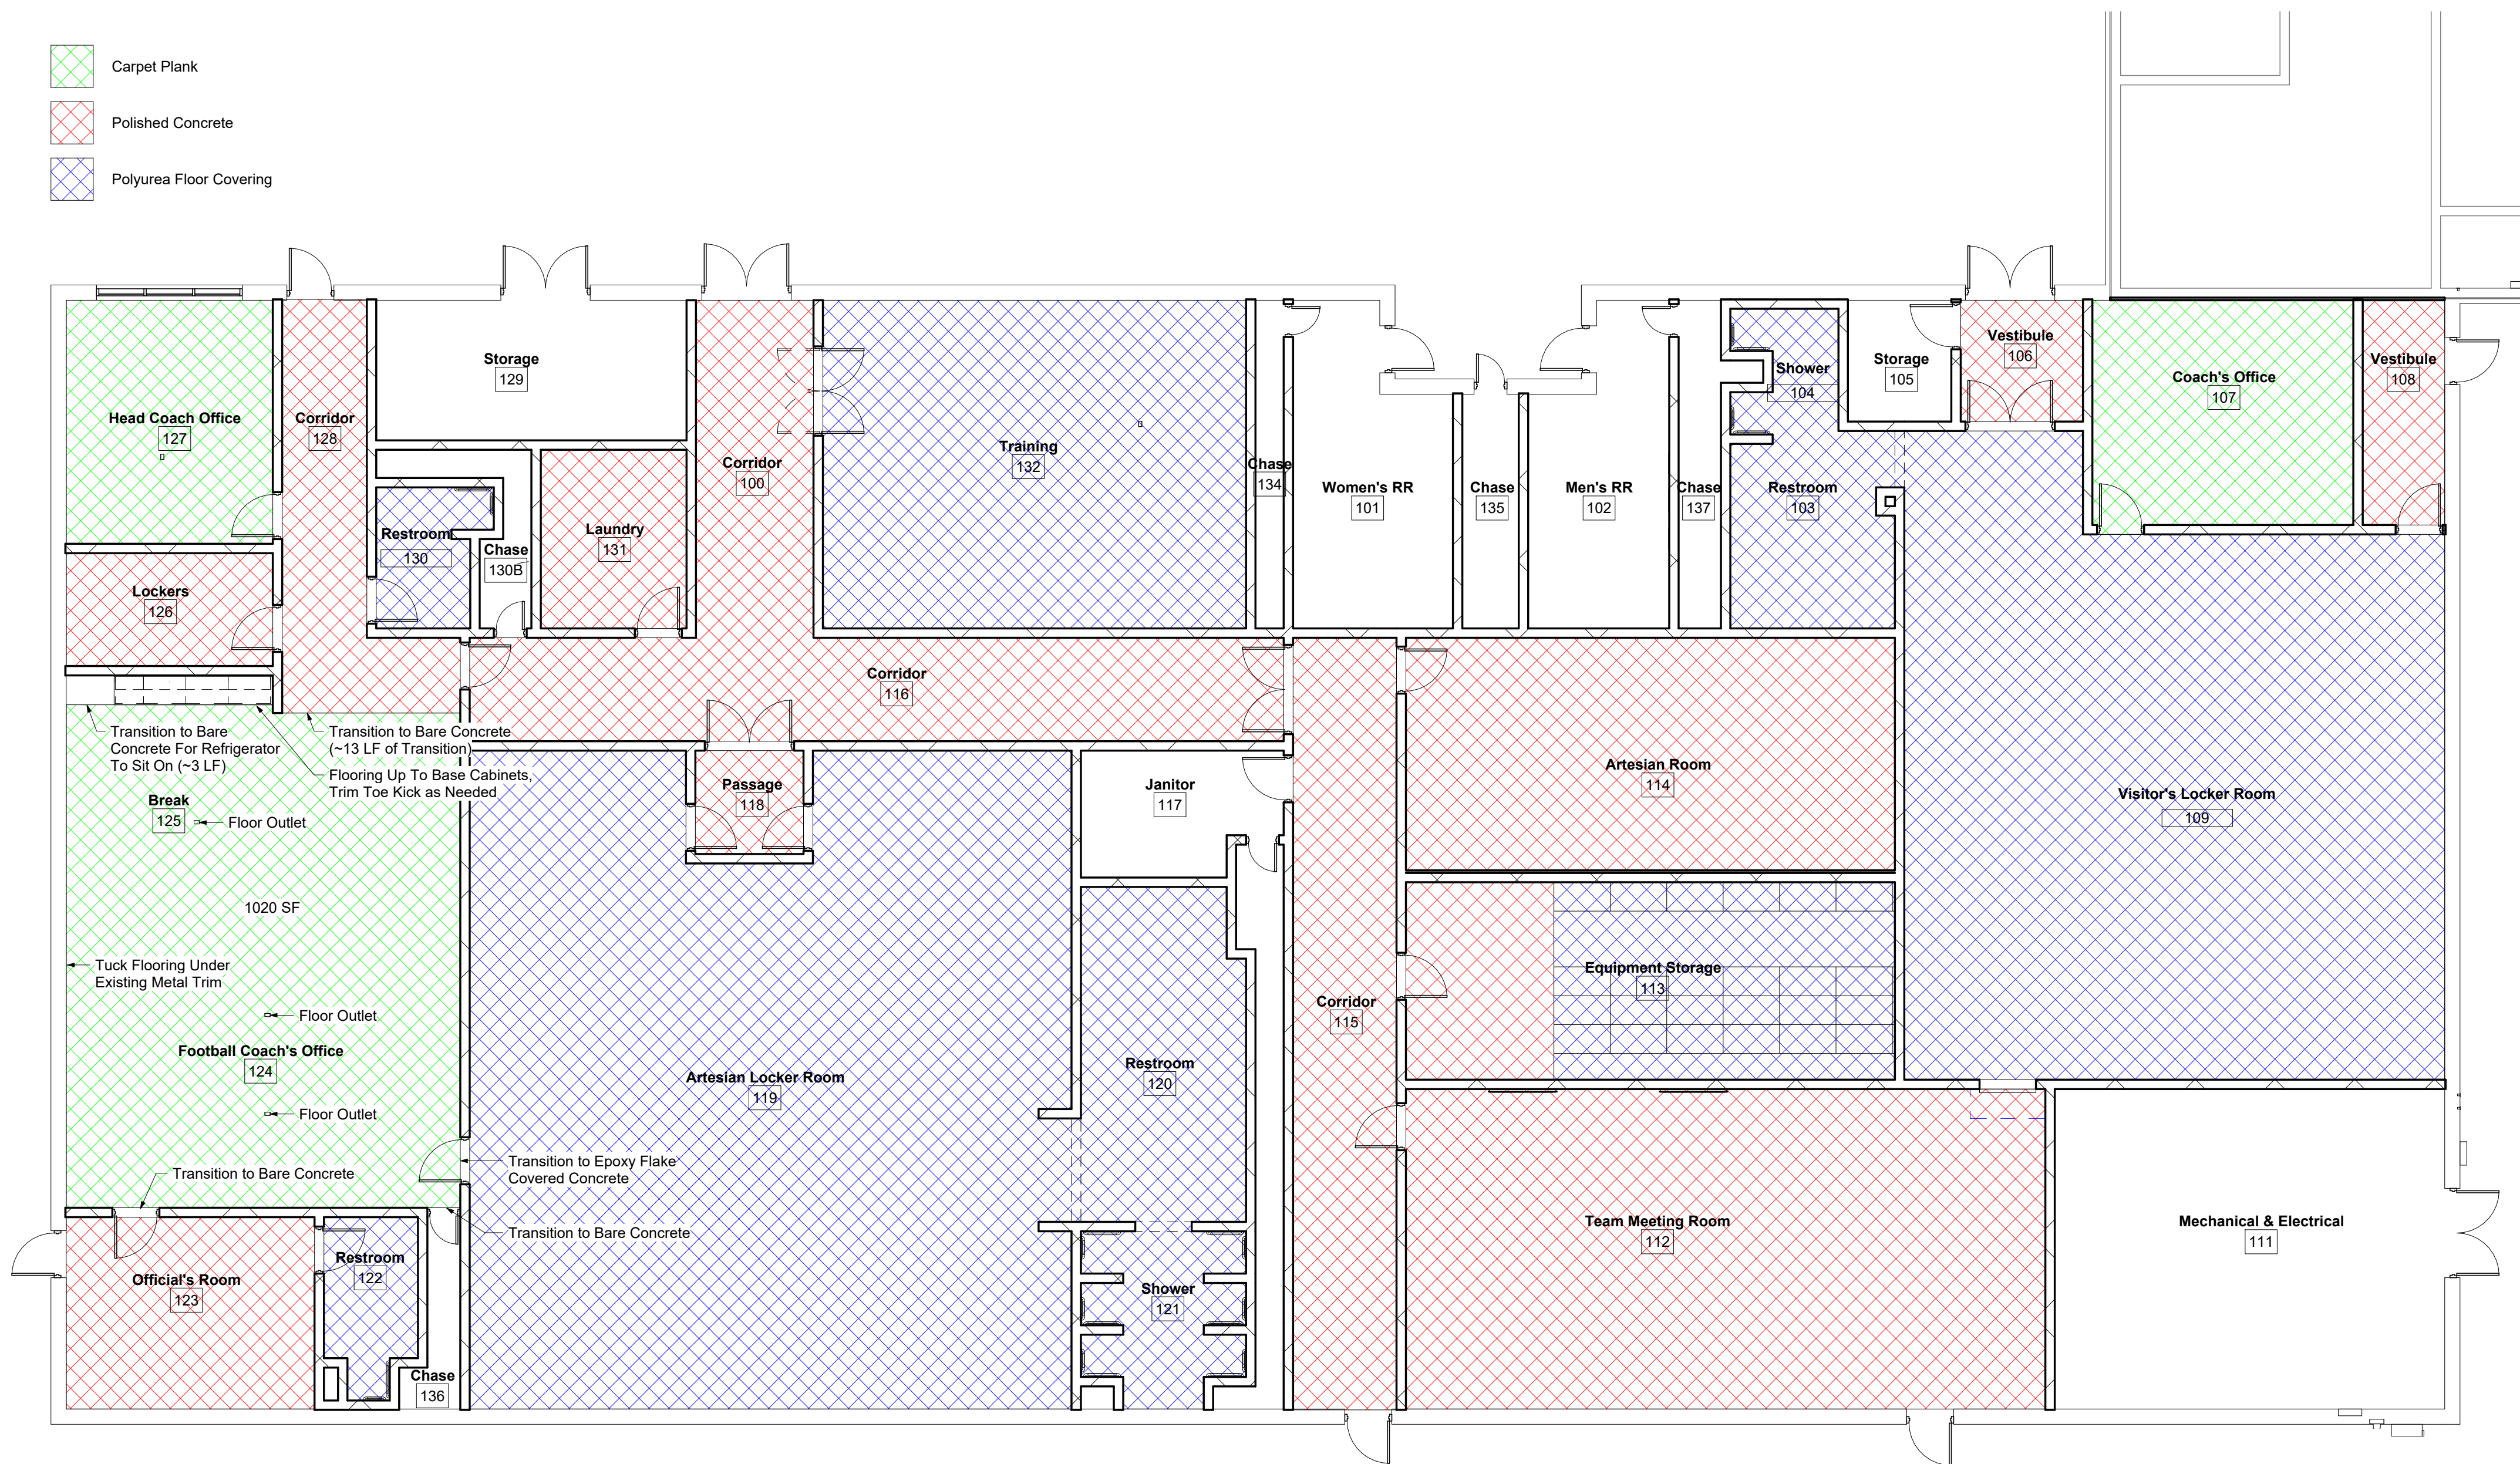


1 Floor Covering - Plan
1/8" = 1'-0"

Revisions:

Martinsville High School - Building C
Martinsville, IN
as Proposed by
GM Development Companies, LLC

dTb
db tarr
& company
8728 W. Co. Rd. 175 S.
French Lick, IN 47432
dbtarr@yahoo.com
812.278.0060

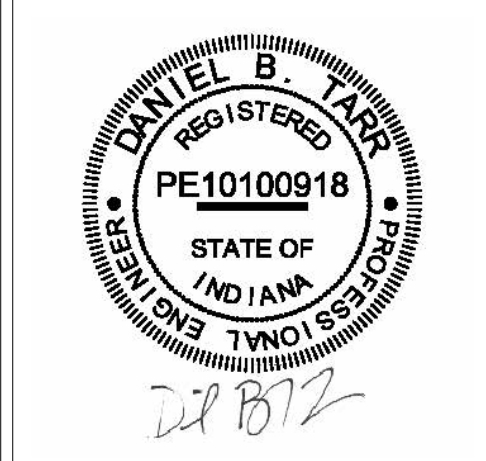

10/21/2026

X3
Floor Covering